1 EAST ELEVATION

SCALE: 3/16" = 1'-0"

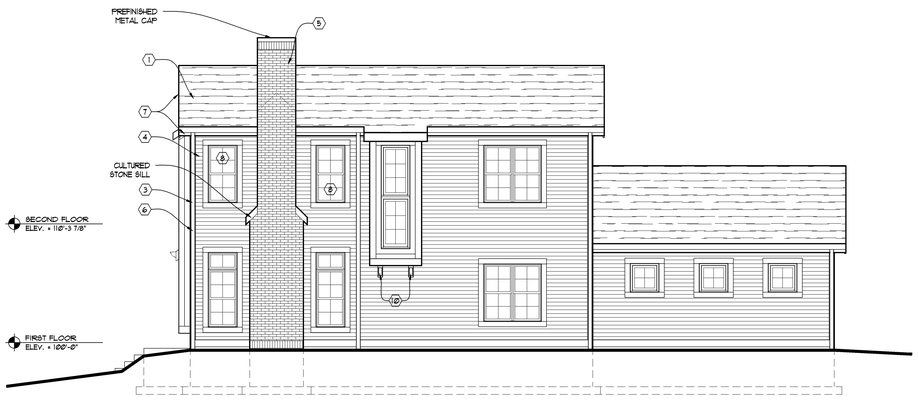

2 NORTH ELEVATION

SCALE: 3/16" = 1'-0"

ELEVATION CODED NOTES:

1. DIMENSIONAL SHINGLES, TIMBERLINE SLATE BLEND
2. FIBER-CEMENT BD. PANELS (SMOOTH TEXTURE) TYP.
3. 6" MIRATEC TRIM BOARD, PAINTED WHITE, TYP.
4. 4" FIBER-CEMENT BD. LAP SIDING, PAINTED, TYP.
5. THIN BRICK
6. PREFINISHED METAL GUTTER AND DOWN SPOUT, WHITE
7. FIBER CEMENT SOFFIT AND FASCIA PAINTED WHITE
8. WHITE VINYL CASEMENT WINDOW
9. 4" MIRATEC TRIM BOARD, PAINTED WHITE, TYP.
10. DECORATIVE BRACKET

3 SOUTH ELEVATION

SCALE: 3/16" = 1'-0"

4 WEST ELEVATION

SCALE: 3/16" = 1'-0"

WELMAN ARCHITECTS INC

21675 LONG VIEW DRIVE
SUITE 500
WAUKESHA, WISCONSIN 53186
FAX (262) 798.7001
PHONE (262) 798.7000
E-MAIL welman@welmanarch.com

© COPYRIGHT BY WELMAN ARCHITECTS INC.

BEAVER CREEK CONDOS BUILDING 1

60th ST.

BROWN DEER WISCONSIN

REVISION:

PROJECT NO. 26036.01

DATE: 02/19/2007

SHEET NAME: ELEVATIONS

SHEET NO:

A2.1